WORKS PROGRESS ADMINISTRATION
PROJECT NO. 5958

S.E. 4-11-25

63

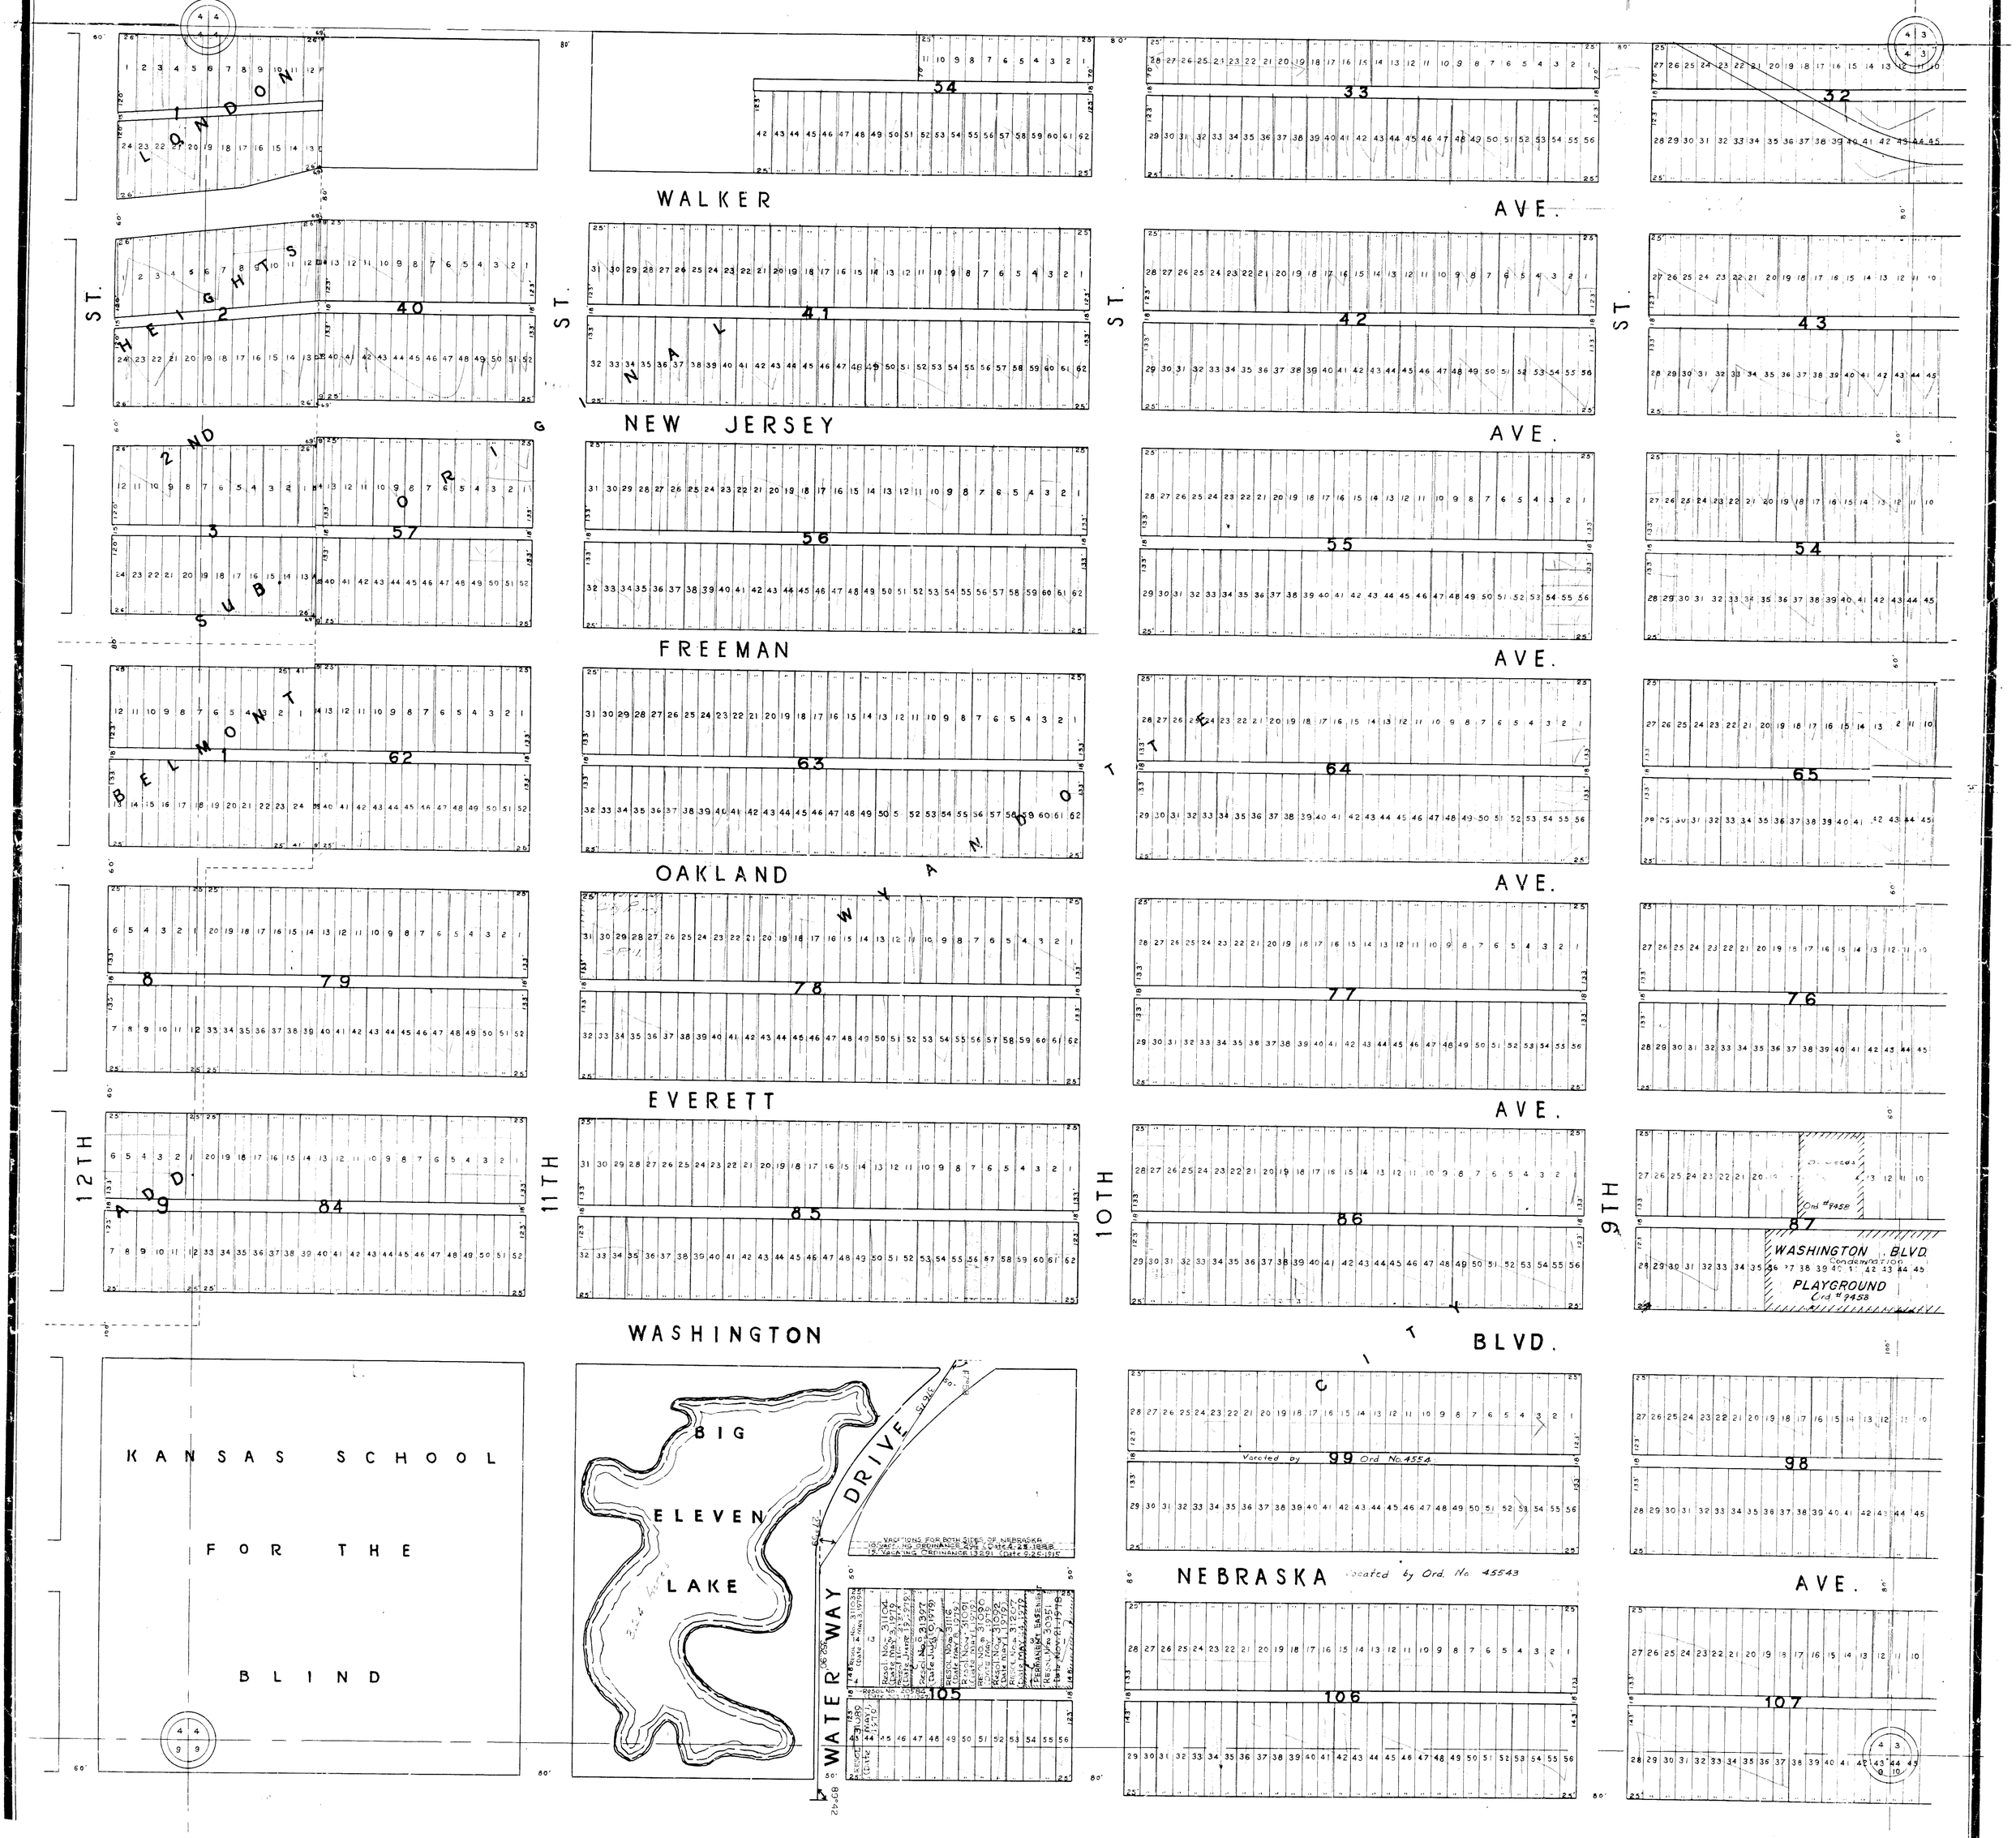

SEPT. 1938 R. PAINTER