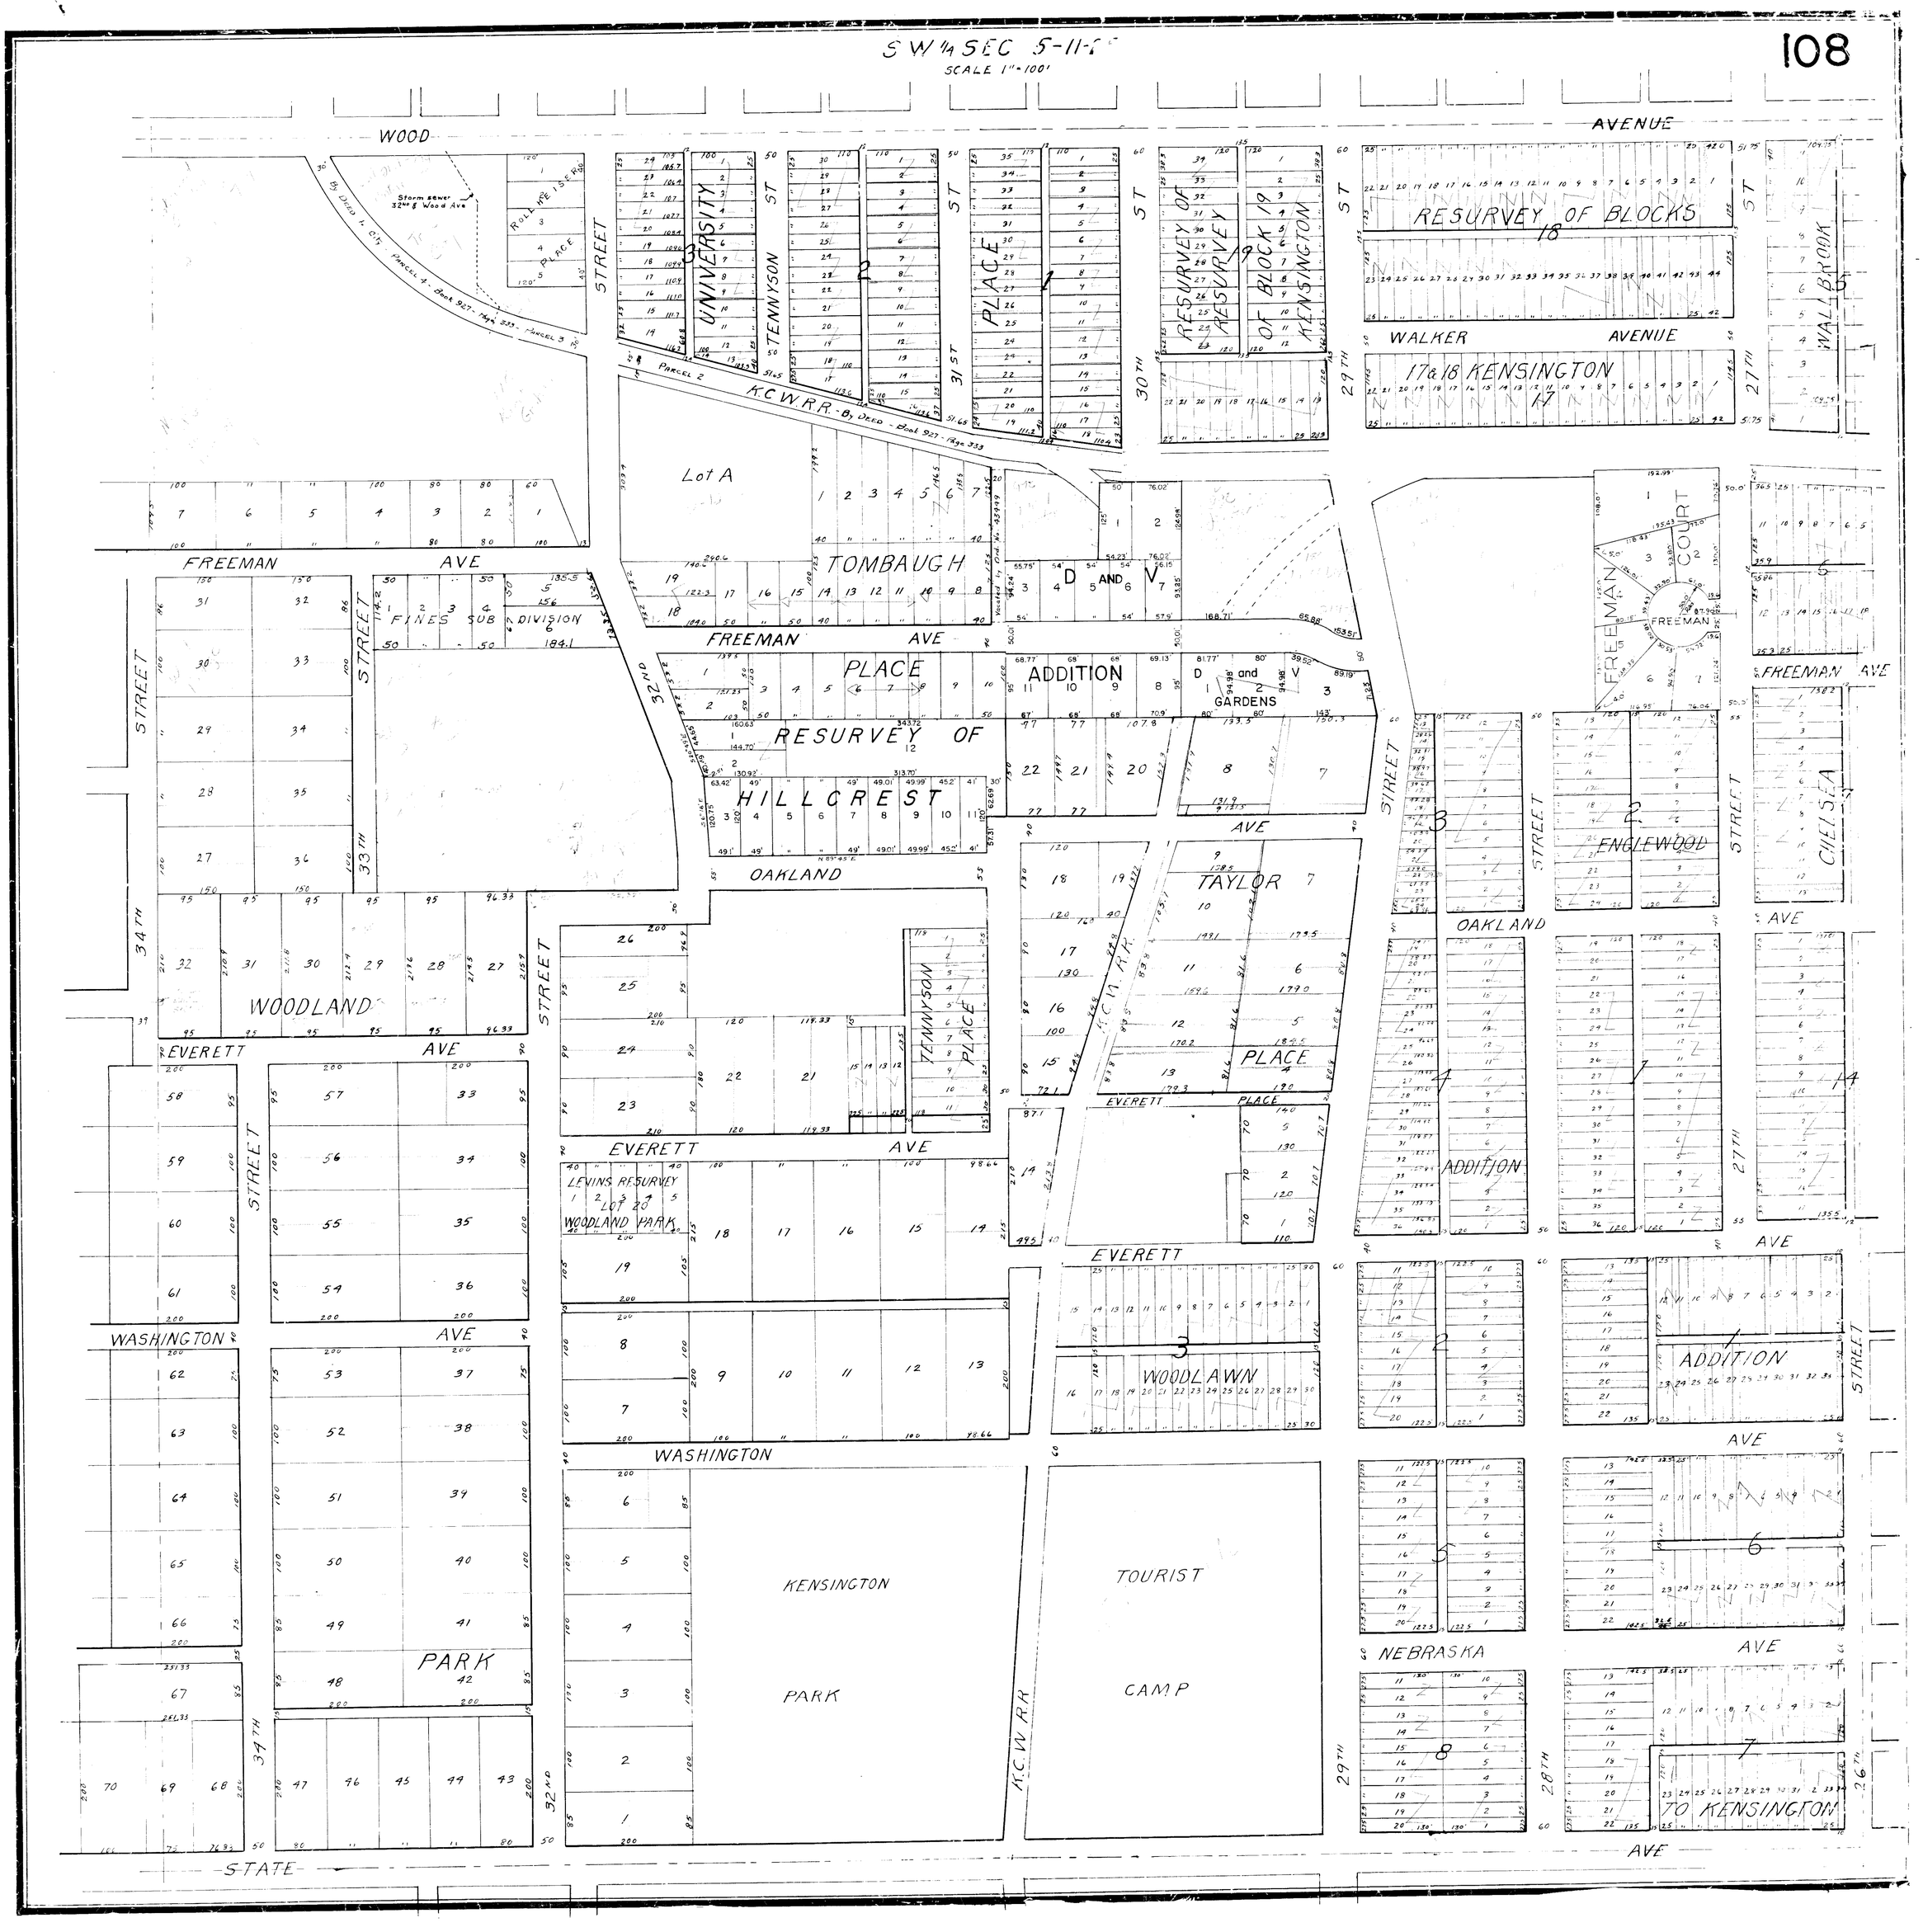
SW¼ SEC 5-11-
SCALE 1" = 100'
WOOD AVENUE
ROLLINGSE PLACE
Storm sewer 32nd & Wood Ave
By Deed to City - Parcel 4 - Book 927 - Page 333 - Parcel 3
UNIVERSITY PLACE
TENNYSON ST
31ST ST
RESURVEY OF BLOCK 19 KENSINGTON
30TH ST
RESURVEY OF BLOCKS 18
WALKER AVENUE
17&18 KENSINGTON
29TH ST
WALLBROOK
27TH ST
Parcel 2
K.C.W.R.R. - By Deed - Book 927 - Page 333
Lot A
TOMBAUGH
D AND V
FREEMAN AVE
FINES SUB DIVISION
STREET
33RD
32ND
PLACE
ADDITION
D and V GARDENS
RESURVEY OF HILLCREST
OAKLAND AVE
FREEMAN COURT
FREEMAN AVE
ENGLEWOOD
CHELSEA
34TH
WOODLAND
EVERETT AVE
TENNYSON PLACE
TAYLOR PLACE
EVERETT PLACE
LEVINS RESURVEY LOT 20 WOODLAND PARK
WASHINGTON AVE
WOODLAWN
ADDITION
KENSINGTON PARK
TOURIST CAMP
K.C.W.R.R.
PARK
NEBRASKA
TO KENSINGTON
29TH
28TH
26TH
STATE AVE