Clinton Place No. 2
Book 14
Page 33

CLINTON PLACE

A SUBDIVISION IN WYANDOTTE CO KANS.

SCALE 1IN=100FT.

Surveyed by Co. Surveyor

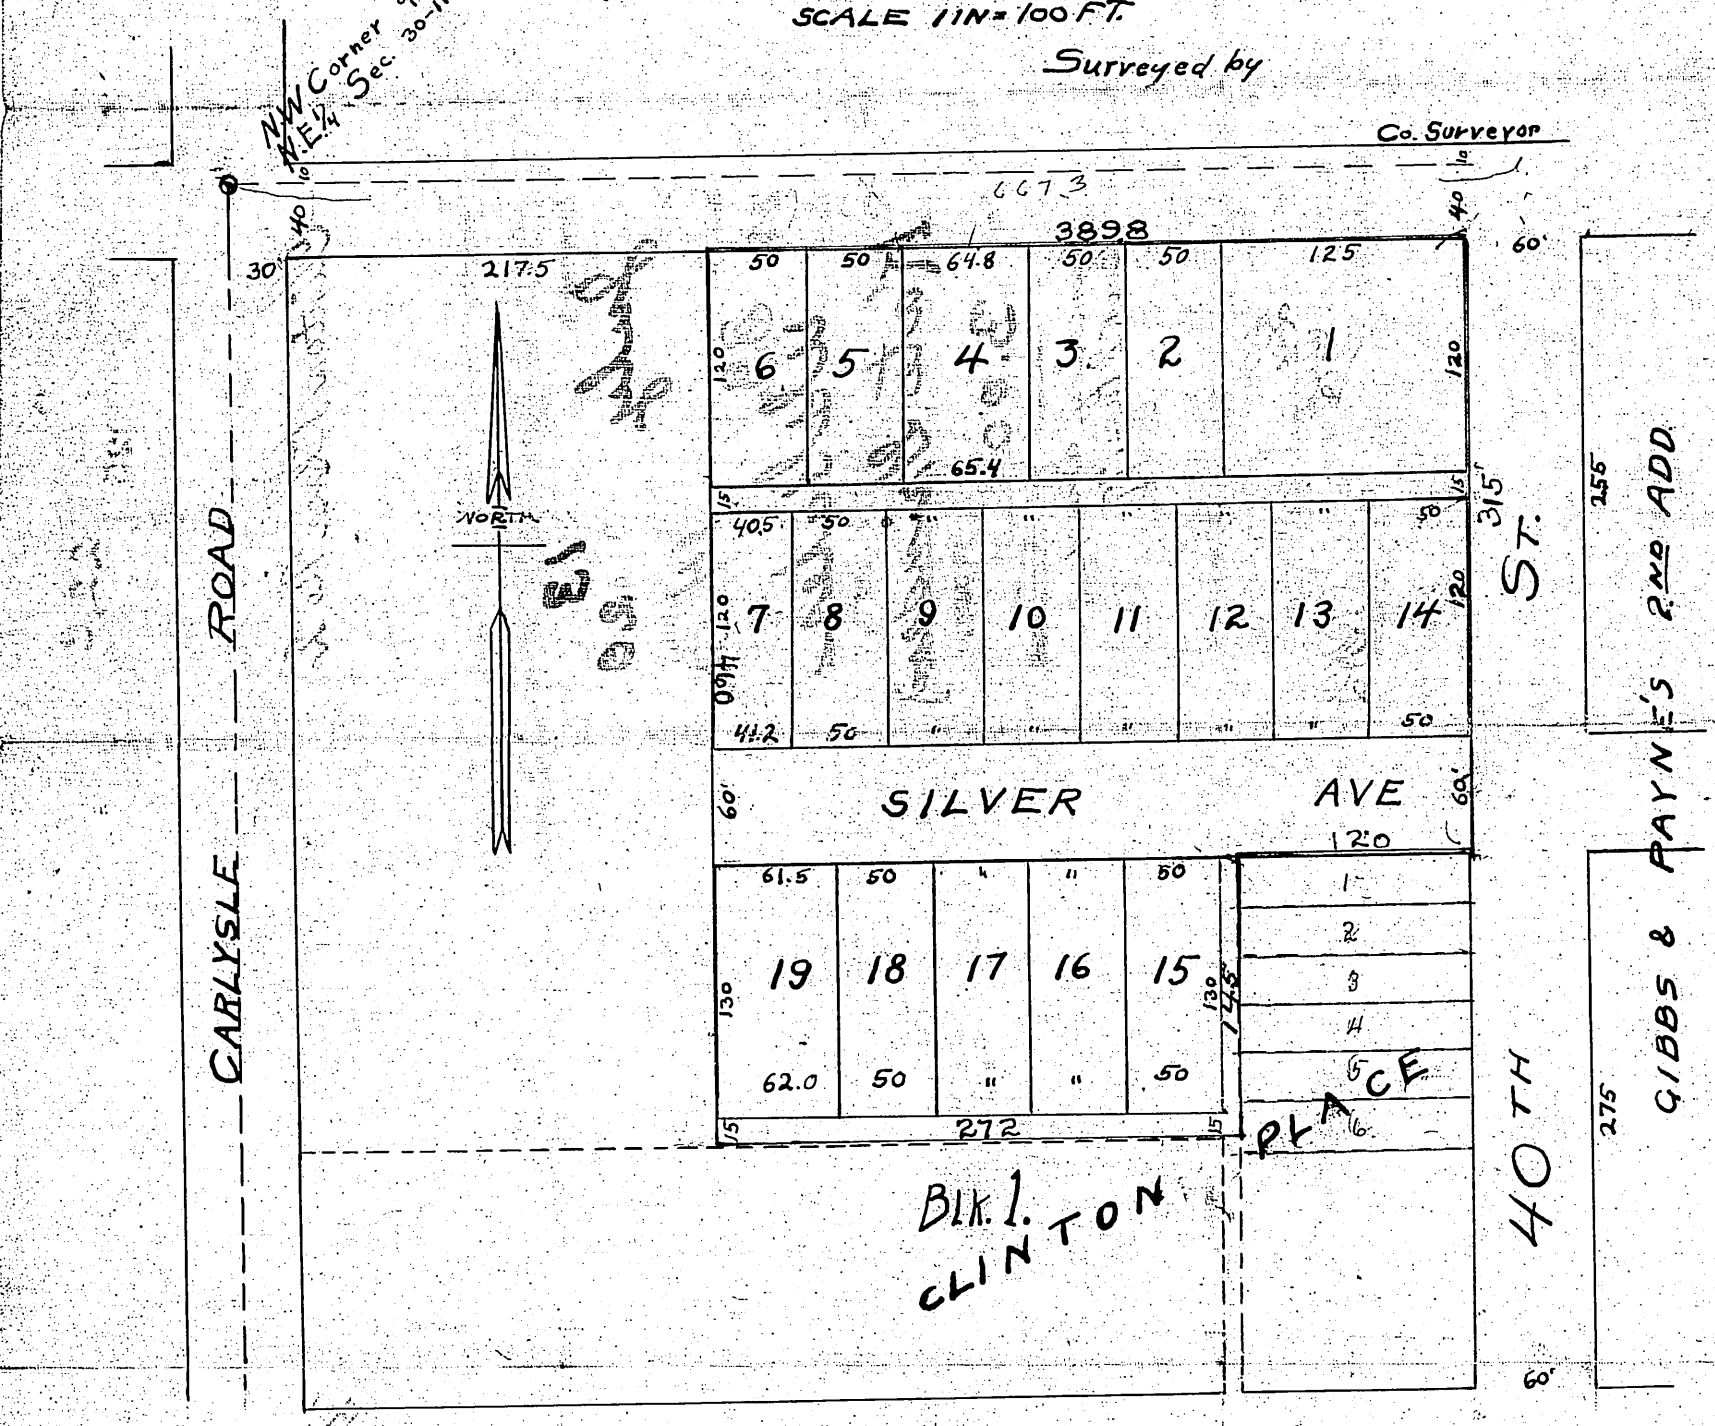

DESCRIPTION

This plat of CLINTON PLACE No. 2 comprises land in Wyandotte County, Kansas described as follows;

Beginning at a point 40 feet south and 247.5 feet east of the N.W. corner of the N.E.¼ of Section 30, T. 11 S. R. 25 E. Thence south 460 feet; to the north line of Clinton Place; thence east 272 feet to the west line of Lots 1 to 6 inclusive of Block 1 of said Clinton Place; thence north along the west line of said lots 145 feet; to the northwest corner of Lot No. 1; thence east 120 feet to the west line of Fortieth Street; thence north along the west line of Fortieth Street 315 feet to the south line of Metropolitan Avenue; thence west 389.8 feet to the point of beginning, excepting two parcels, each 50 by 120 feet, belonging to C.Y.Allison and the heirs of Arthur Blankenship, and numbered 5 and 6 on the above plat.

DEDICATION.

The lands intended for sale are designated and described by numbers as lots in CLINTON PLACE No.2. The tracts reserved for public use are streets and alleys, the names, extent and direction of which are shown on the within plat, and they are hereby dedicated to the public for use as such.

Signed, Wm Blankenship
Bertha Blankenship

STATE OF NORTH CAROLINA) ss.
COUNTY OF CLAY)

Be it remembered that on this 31st day of May A.D. 1920, before me the undersigned, a Notary Public in and for the above named county and state, came Wm. Blankenship and Bertha Blankenship his wife, who are to me personally known to be the same persons who executed the above instrument of writing and acknowledged the same to be their free act and deed.

In Witness Whereof, I have hereunto set my hand and affixed my official seal on the day and year last above written.

Signed, G. H. Haigler
Notary Public.

My Commission Expires May 12th 1922.

This plat approved by the City Commissioners this 17th day of June A.D. 1920.

Signed Howard Payne
City Clerk.