RESURVEY AND REPLAT
OLIVIA PARK

Book 13
Page 17

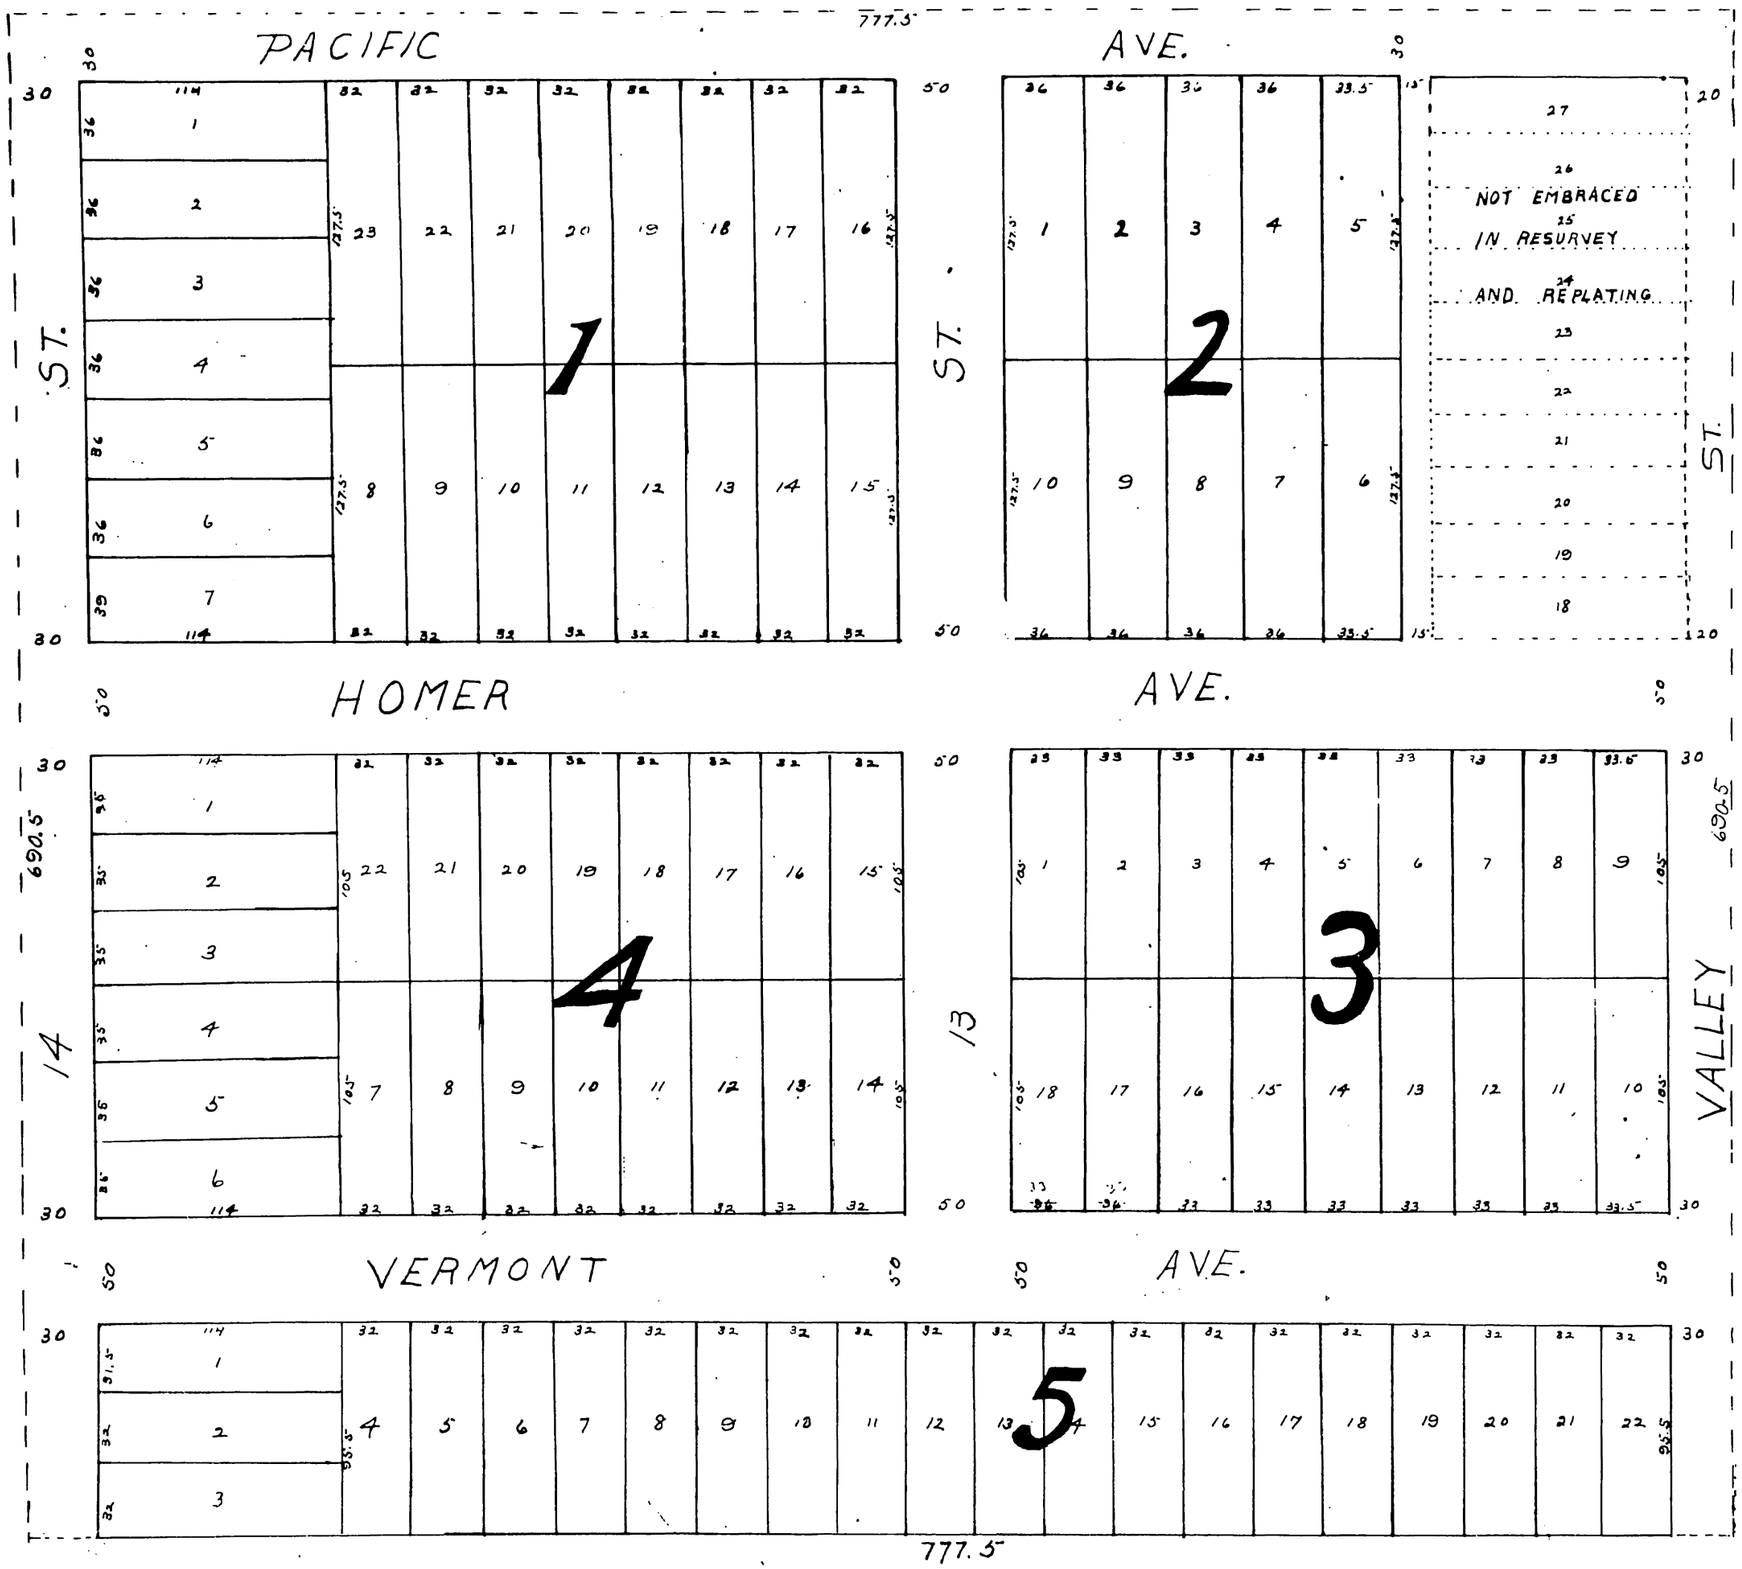

This Plat, a resurvey of Olivia Park, covers land in Wyandotte Co. State of Kansas, described as follows, all of Olivia Park Addition to the City of Kansas City, Kansas Kansas, excepting Lots I8, I9, 20, 2I, 22, 23, 24, 25, 26 and 27, in Block 2 of such addition.

The lands reserved for sale and described by numbers as blocks and lots in the resurvey and replat of Olivia Park.

The blocks being numbered in large and the lots in small figures. The parcels of ground being reservedfor public use, are the streets and avenues. The dimentions of lots, the streets and avenuesare designatedon this plat and are hereby dedicated to public use as such.

In Witness Whereof the Home Builders Investment Co a corporation organized under the laws of the State of Kansas, and owners of said tract of land has caused this instrument to be executed by its proper officers.

(COR. SEAL.) The Home Builders Investment Co.

By, J.B. Case, President.

Attest:

C.F. MEAD, Secretary.

State of Kansas
Wyandotte County)SS.

Be it remembered that on this 3Ist day of December A.D.I9I5, before me the undersigned a Notary Public in and for the County and State aforesaid personally appeared J.B.Case, President of The Home Builders Investment Company, personally known to me to be the same person whose name is subscribed to the foregoing instrument as such Presidentand acknowledged the execution of the same.

In Testimony Whereof, I have hereunto subscribed my name and affixed my Notarial seal the day and year last above written.

Louis M.Pence,
My Commission Expires June I3th, I9I7. Notary Public.
(N.P.SEAL.)

This Plat approved by the Board of Commissioners of Kansas City, Kansas, this 6th day of January, I9I6.

Howard Payne,
(SEAL OF CITY OF KANSAS) City Clerk.
(CITY, KANSAS.)

I639I3
State of Kansas, Wyandotte County,SS.
Received for Record on the 6th day of Jan. A.D. I9I6, at 2:I7 O'Clock P.M. and duly recorded in Plat Book Record I3, at Page I7

William Beggs,
Register of Deeds
Ethel Fitzgerald,
Deputy.

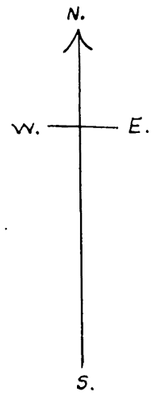

Scale 1 IN. = 50 FT.

RESURVEY OF OLIVIA PARK
BOOK 13 PAGE 17